


HEA 140

PORTAAT 100x400x15mm

GELAST

LOUCH: BUISPROFIEL

d 114,3 x 3,6 mm

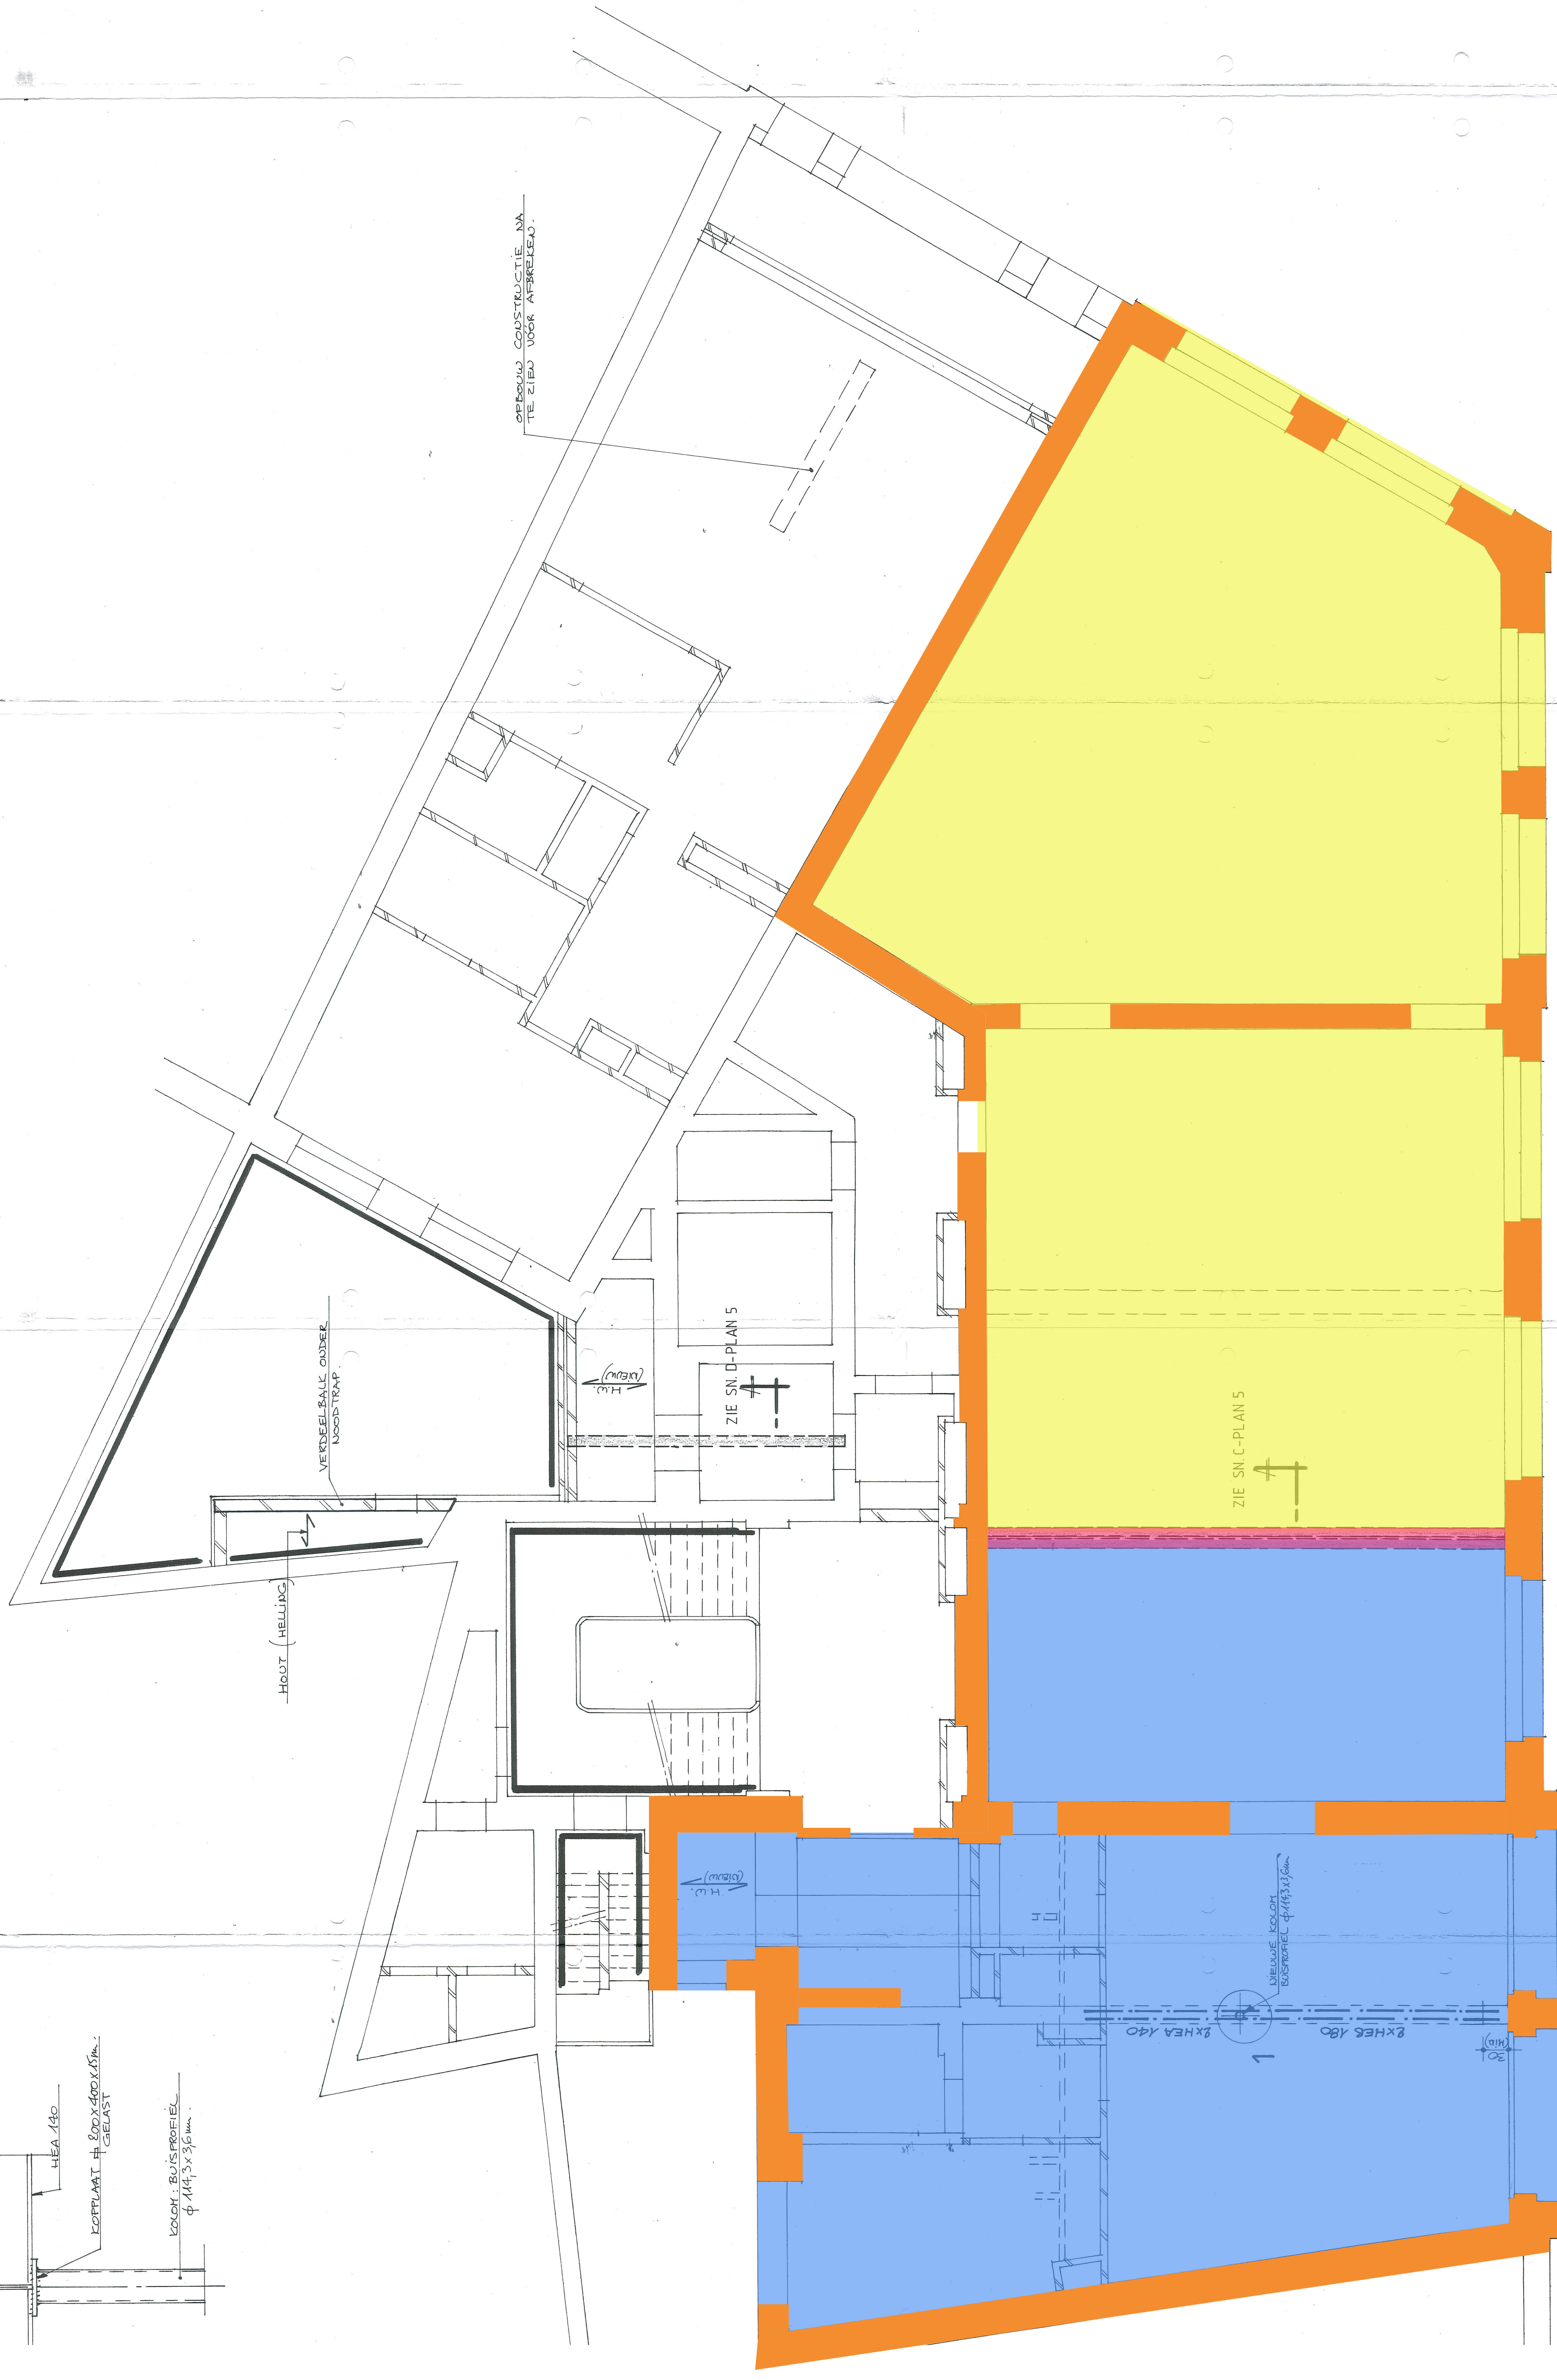

1º VERDIEPING